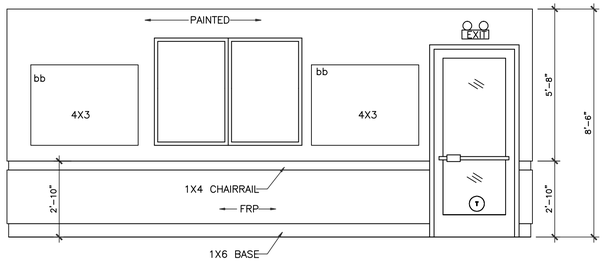

1 CLASSROOM ELEVATION CLASSROOM #300 CLASSROOM #350
3/8" = 1'-0"

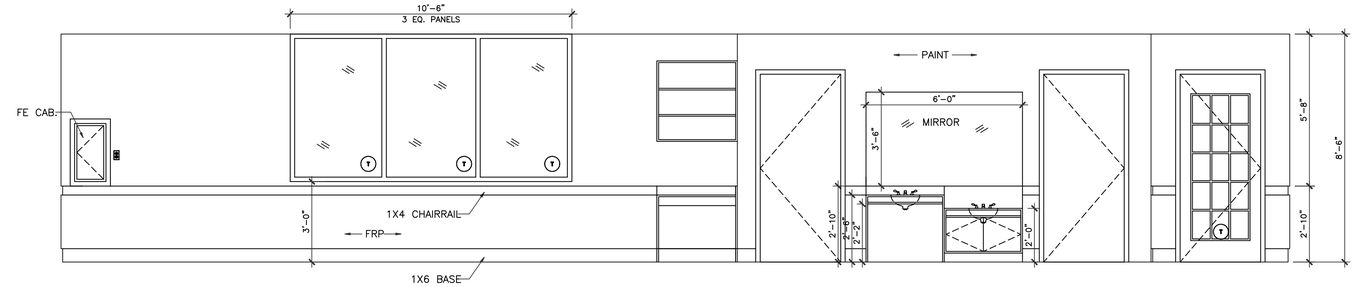

2 CLASSROOM #350 ELEVATION
3/8" = 1'-0"

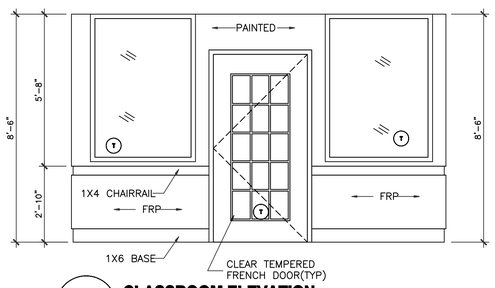

3 CLASSROOM ELEVATION CLASSROOM #300 CLASSROOM #350
3/8" = 1'-0"

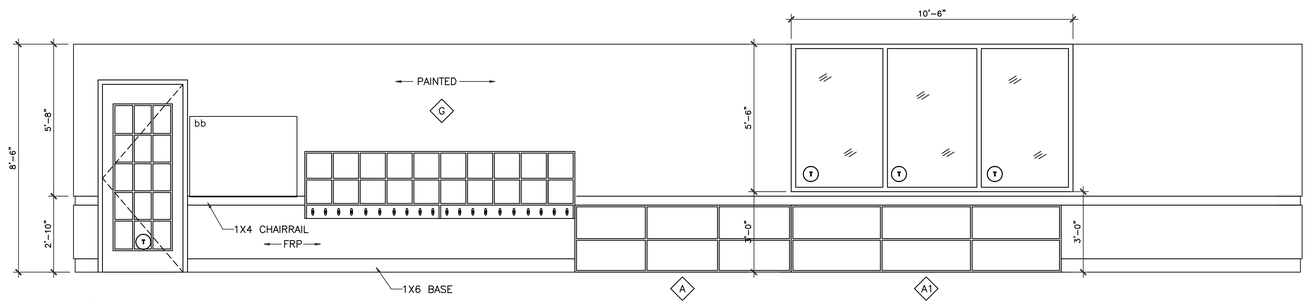

4 CLASSROOM ELEVATION CLASSROOM #300
3/8" = 1'-0"

A COBBY HOLE RECEIVES A HOOK, TYP.

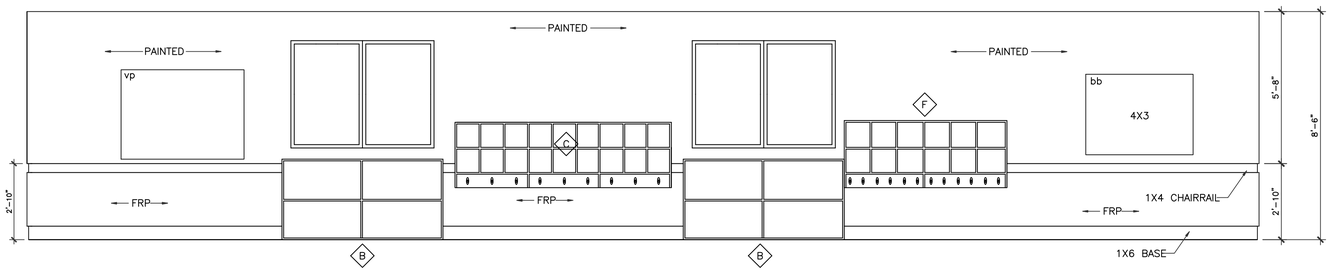

5 CLASSROOM #350 ELEVATION
3/8" = 1'-0"

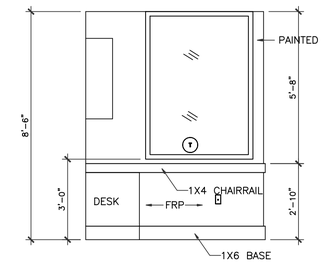

LEGEND:
bb: Bulletin Board, see plan
vp: Vinyl wall pocket chart

NOTE: NOTE NOT ALL WALL OUTLET, FIRE ALARM , FIRE SAFTY DEVICES ARE SHOWN
RE: PERTINENT DRAWINGS FOR COMPLETE INFORMATION

6 CLASSROOM ELEVATION CLASSROOM #300
3/8" = 1'-0"

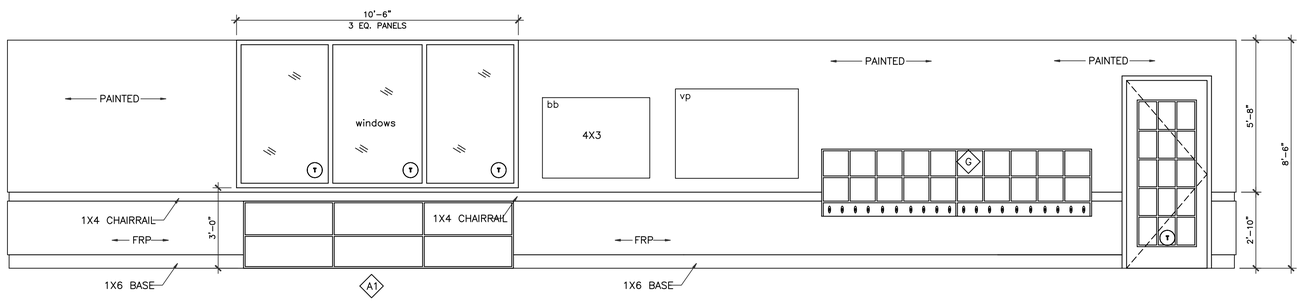

7 CLASSROOM ELEVATION CLASSROOM #450 CLASSROOM #500
3/8" = 1'-0"

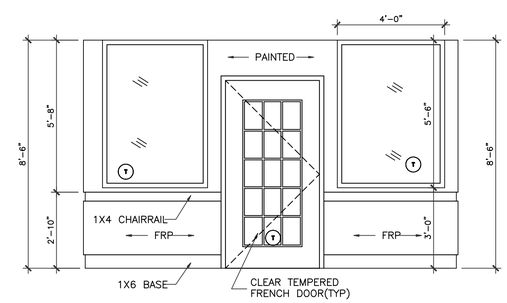

8 CLASSROOM ELEVATION CLASSROOM #450 CLASSROOM #500 CLASSROOM #550
3/8" = 1'-0"

REVISIONS AND ISSUANCE

NO.	DATE	DESCRIPTION
1	04152019	PRICING
2	06202019	PERMIT

IVY KIDS EARLY LEARNING CENTER

LOT COM2I
CROSS CREEK RANCH
6407 CROSS CREEK BEND LANE
FULSHEAR, Tx 77441

REGISTERED ARCHITECT
JOURCHE I NICHOLS
9305
STATE OF TEXAS

DRAWING TITLE
INTERIOR ELEVATIONS

DRAWN BY	CHECKED BY
	JC
DATE	JOB NO.
09/20/2018	fulshear

DRAWING NO. **A-6.2**